Rough Sketch showing the MS work of inter linking of old & new GLR's, Pipeline and rehabilitationof Old BTR tank at BTR Reservior coming under BTR S/s of AEE-SW-3 subdivs.

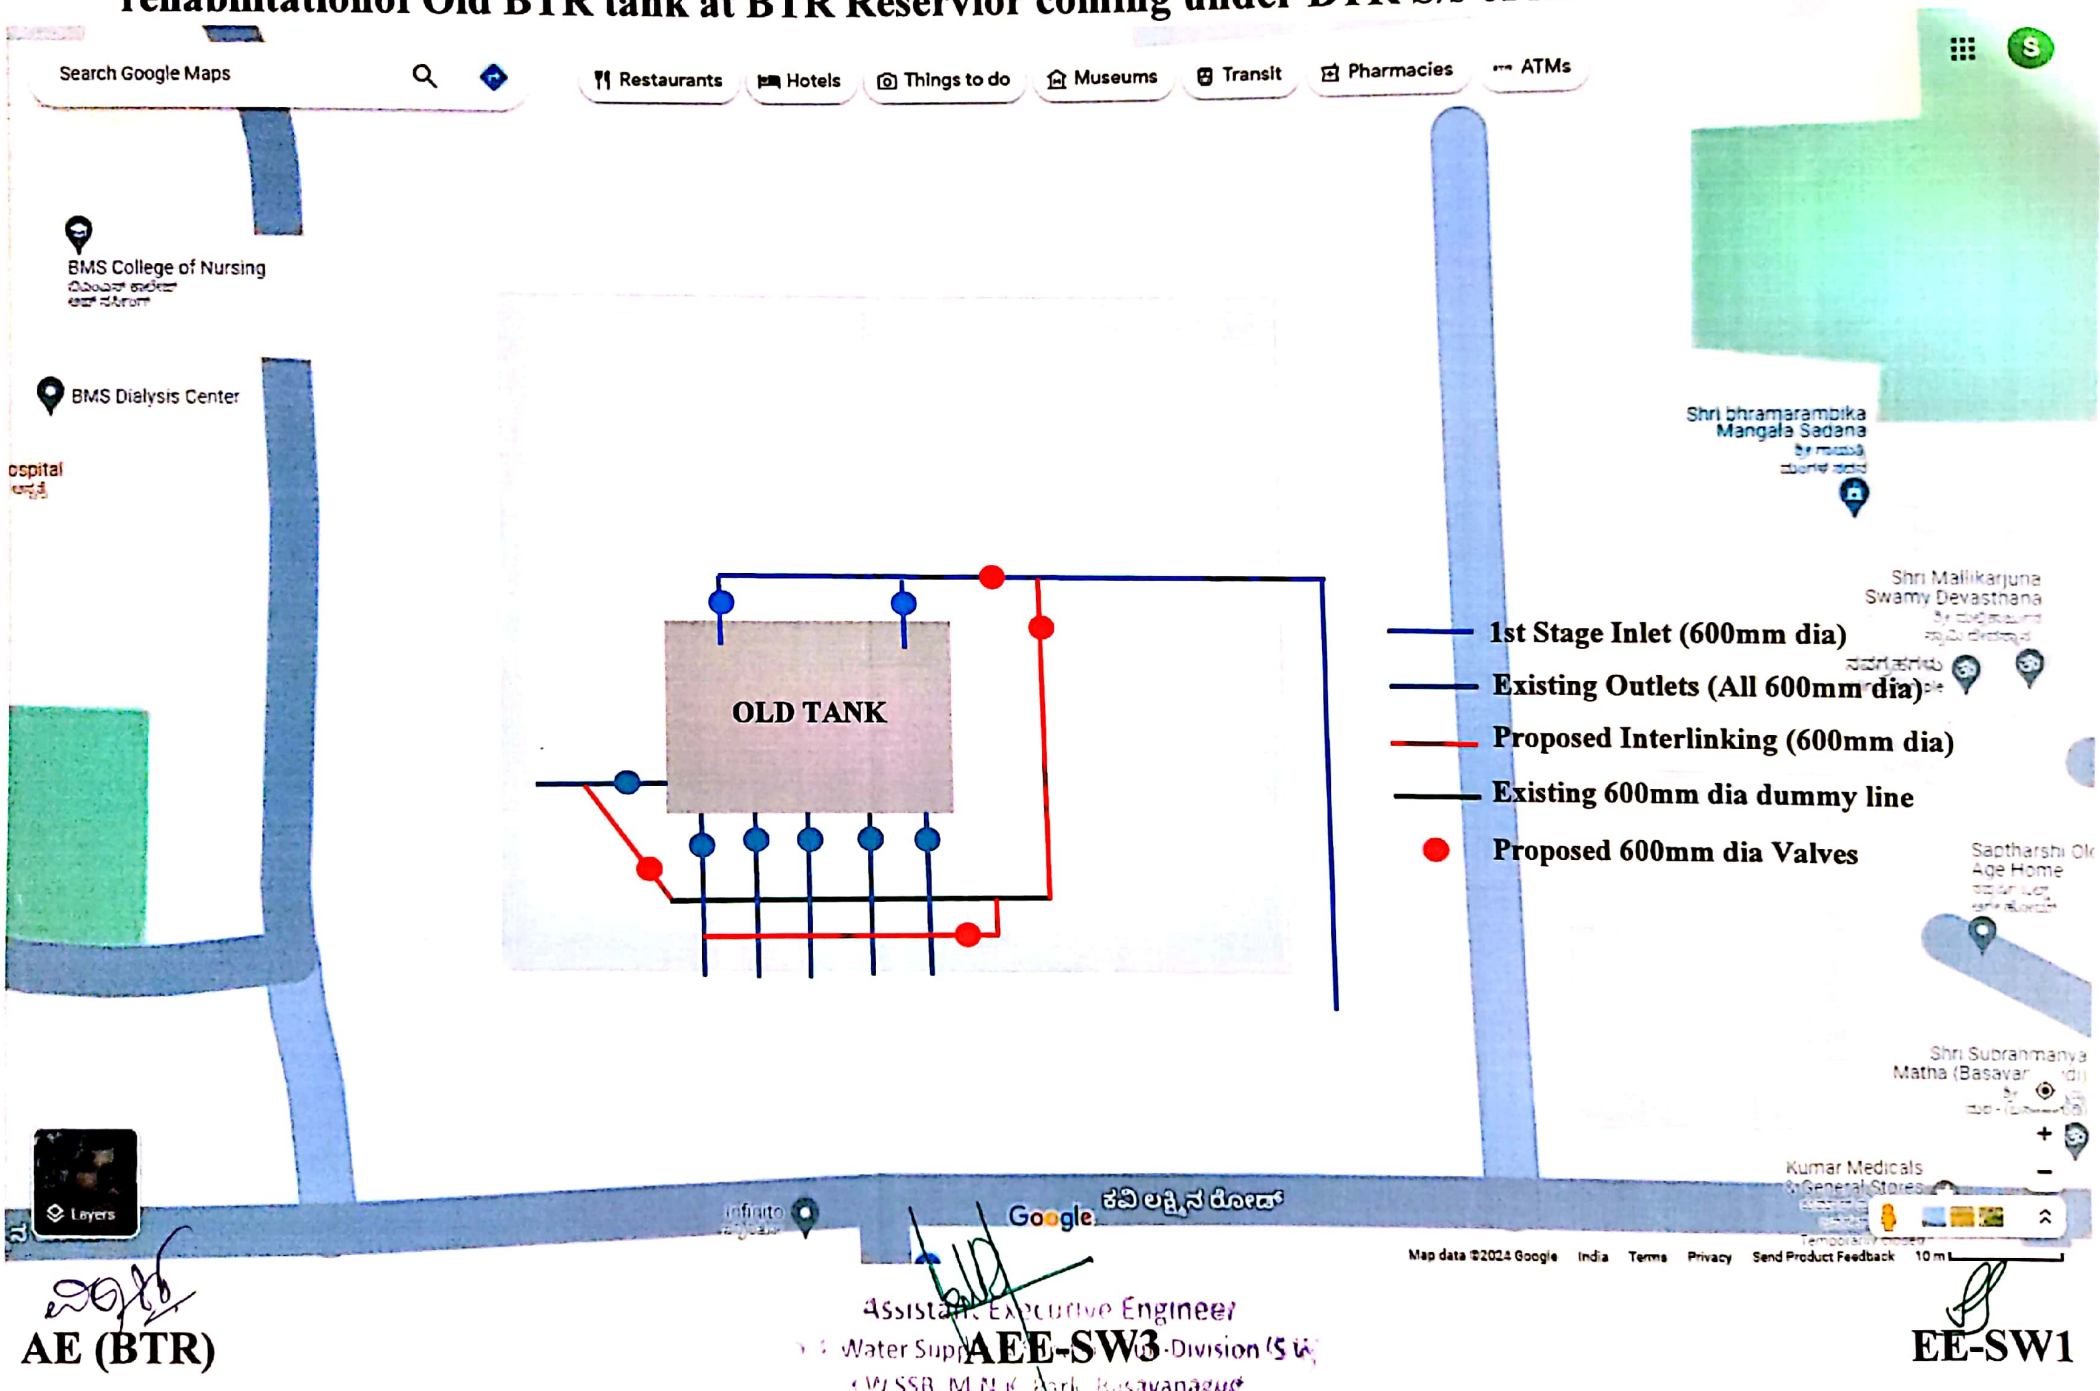

AE (BTR)

Assistant Executive Engineer
Water Supply Division /S W
WSSB, M.N.K Park, Basavanagudi

AEE-SW3

EE-SW1

Scanned with OKEN Scanner